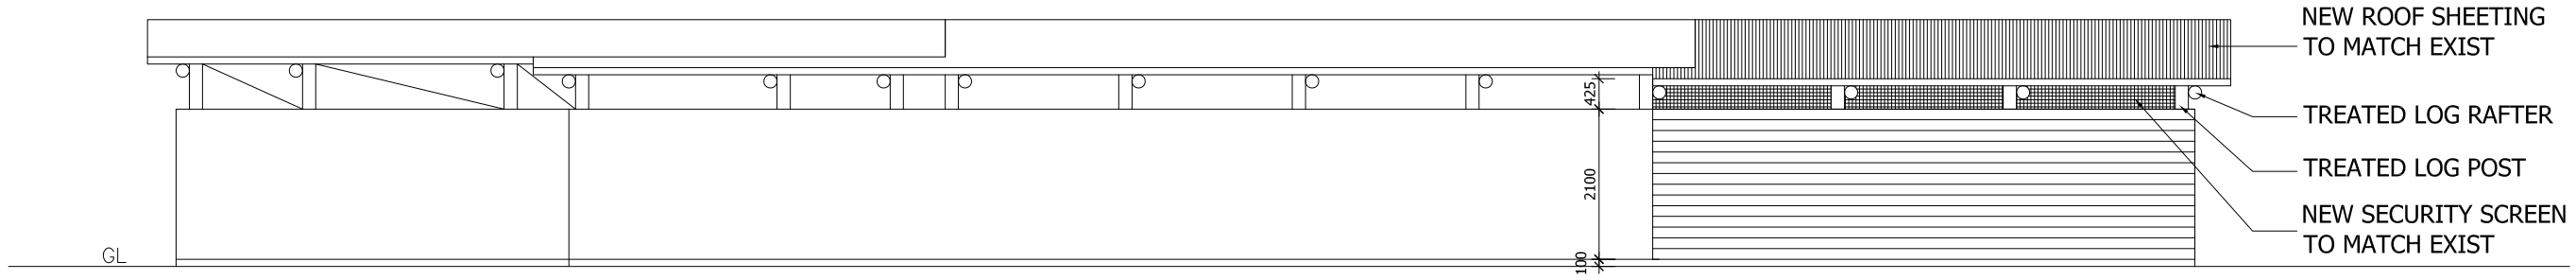

NORTH ELEVATION

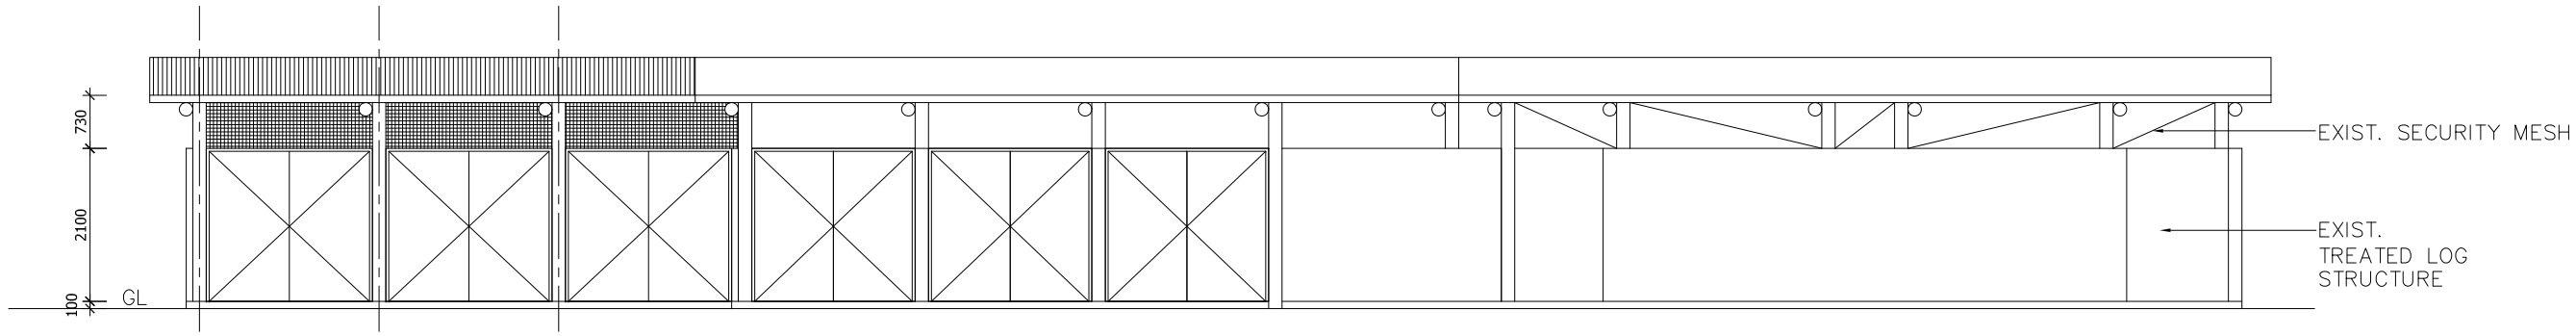

SOUTH ELEVATION

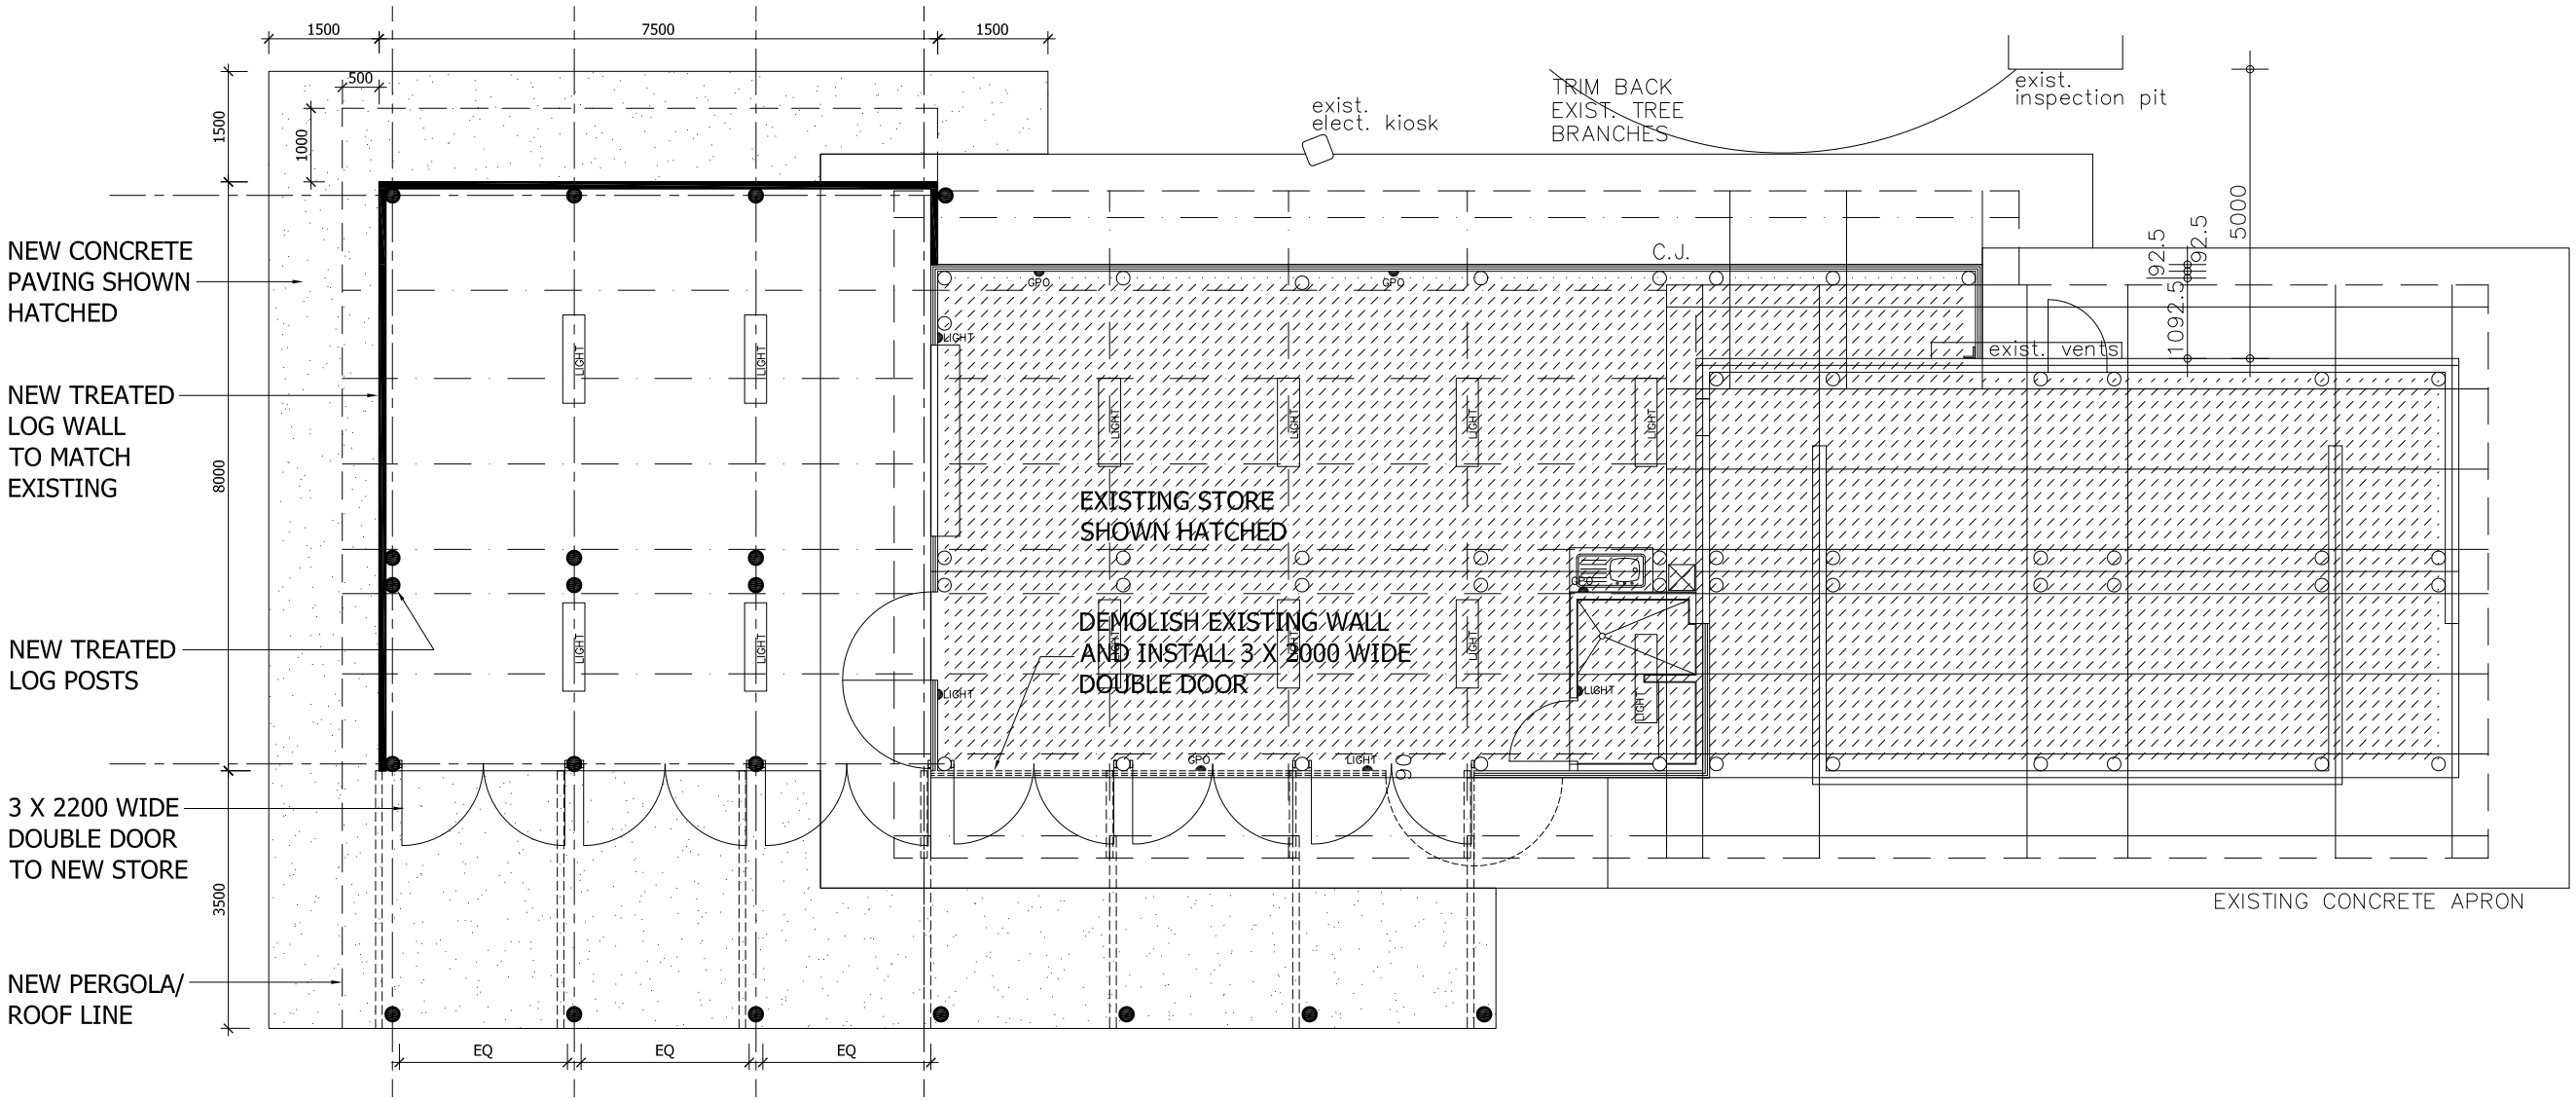

Amendments			Amendments		
No	Description	Date	No	Description	Date
A	PRELIMINARY ISSUE	23.02.09			

N

Figured dimensions to be used in preference to scaled dimensions. Contractor must verify all dimensions on site.

Copyright
"This document is & shall remain the property of Collard Clarke Jackson, Canberra. The document may only be used for the purpose for which it was commissioned & in accordance with the terms of engagement for the commission. Unauthorised use of this document in any way is prohibited" ©

ARCHITECTS
COLLARD CLARKE JACKSON
6/29 Buckland Street
Mitchell ACT 2911
Phone (02) 6247 2077
Fax (02) 6247 3507
canberra@ccj.com.au
Canberra Pty Ltd
A.B.N. 63 064 405 189

Designed by BAF
Drawn by YT
Verified by
Authorised by

Consultants

Client
BURLEY GRIFFIN CANOE CLUB

Project
STORE EXTENSION

Drawing Title
PLAN AND ELEVATIONS

Scale 1:100 @ A1 | Date 19.02.2009 | Dwg No. A02
Project No. 0908
Revision A